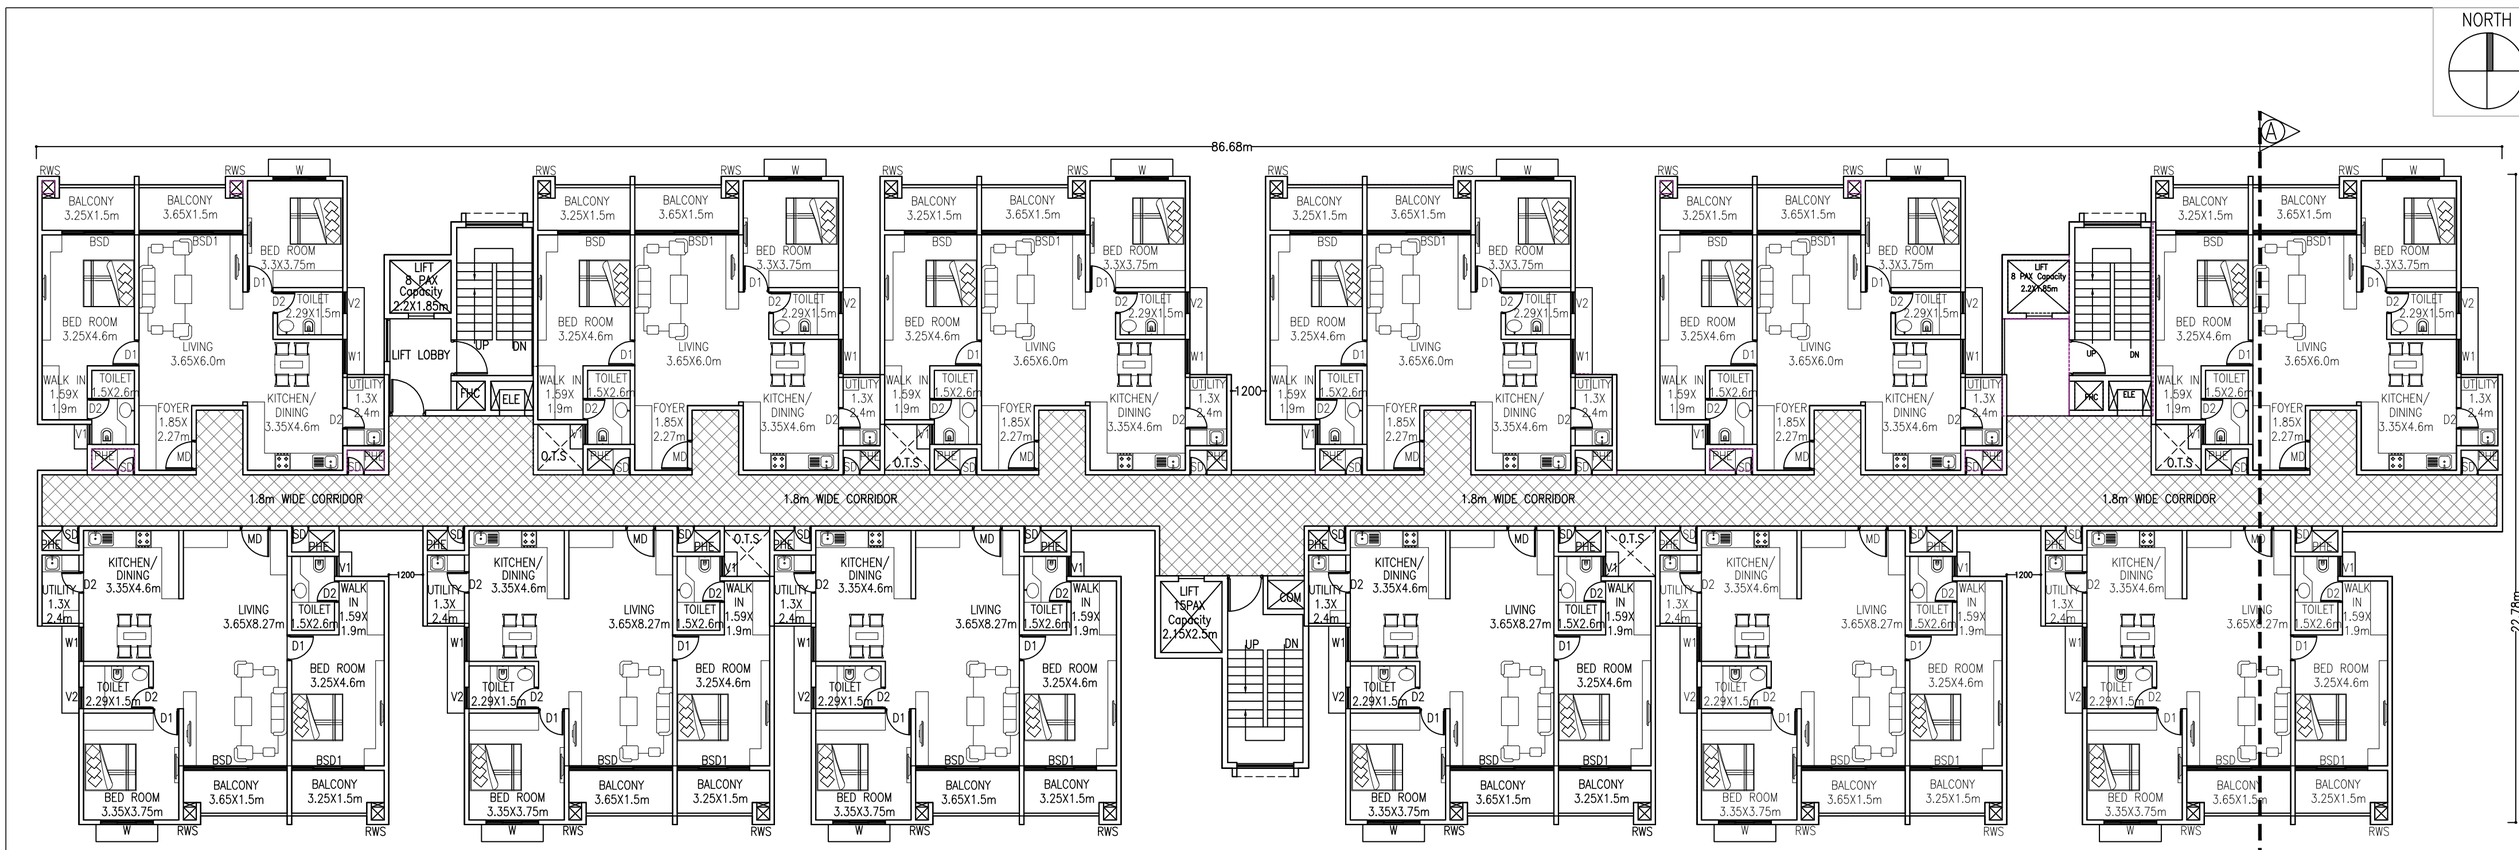


TYPICAL FLOOR PLAN

TYPICAL (1st TO 8th) FLOOR PLAN

NOTE : FURNITURE'S ARE INDICATIVE ONLY, NOT IN SCOPE.

NOTE : FOR DETAILED SPECIFICATIONS REFER TENDER DOCUMENT

FOR TENDER PURPOSE

AUTHORIZED CLIENT:

BANGALORE DEVELOPMENT AUTHORITY
OFFICE OF THE EXECUTIVE ENGINEER
T.CHOWDAIAH ROAD, KUMARAPARK WEST,
BENGALURU – 560020

PROJECT TITLE:

PROPOSED CONSTRUCTION OF 2 BHK
HOUSING PROJECT AT KENCHANAPURA , SY NO 02, PART-D
KENCHANAPURA BANGALORE

DRAWING TITLE:

TYPICAL FLOOR PLAN (1st–8th FLOOR)

| SCALE–1:150 | SIZE–A3 | DATE: 15/04/2025 |
|---|---|---|
| DRAWING NUMBER | | REV |
| A–05 | | T0 |